


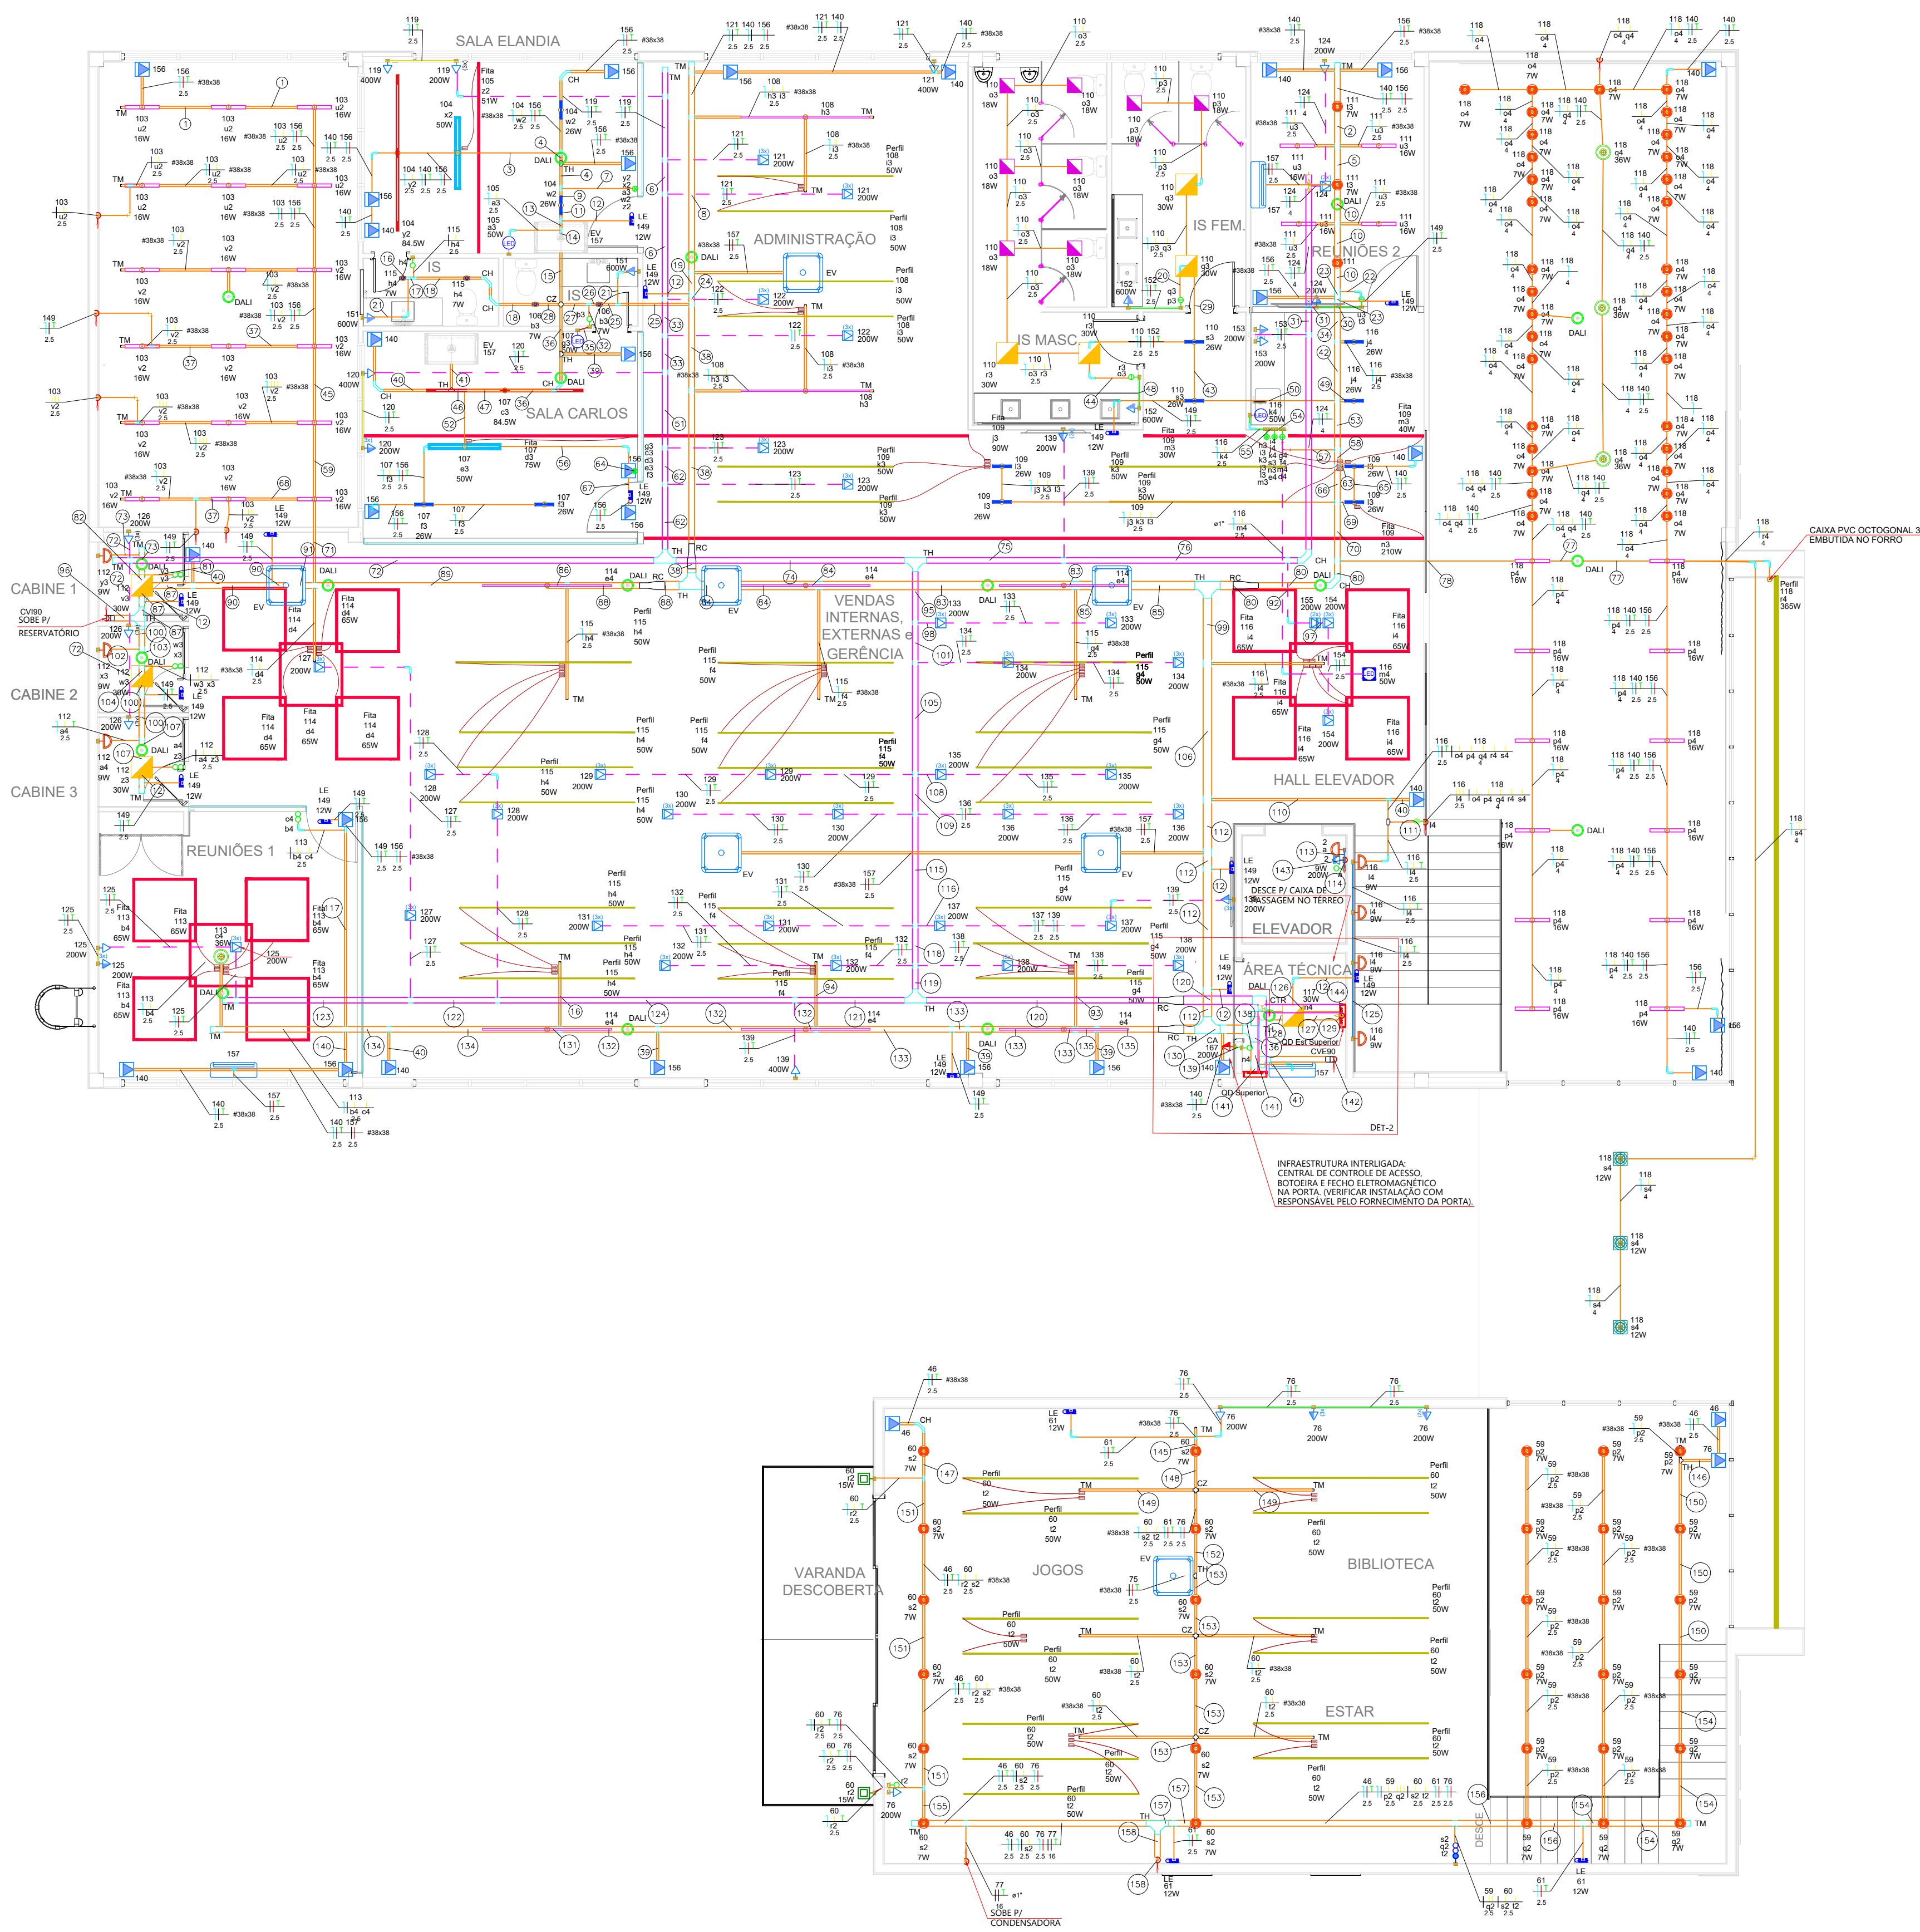

02 Planta baixa - Segundo Pavimento
ESC. 1/75

--